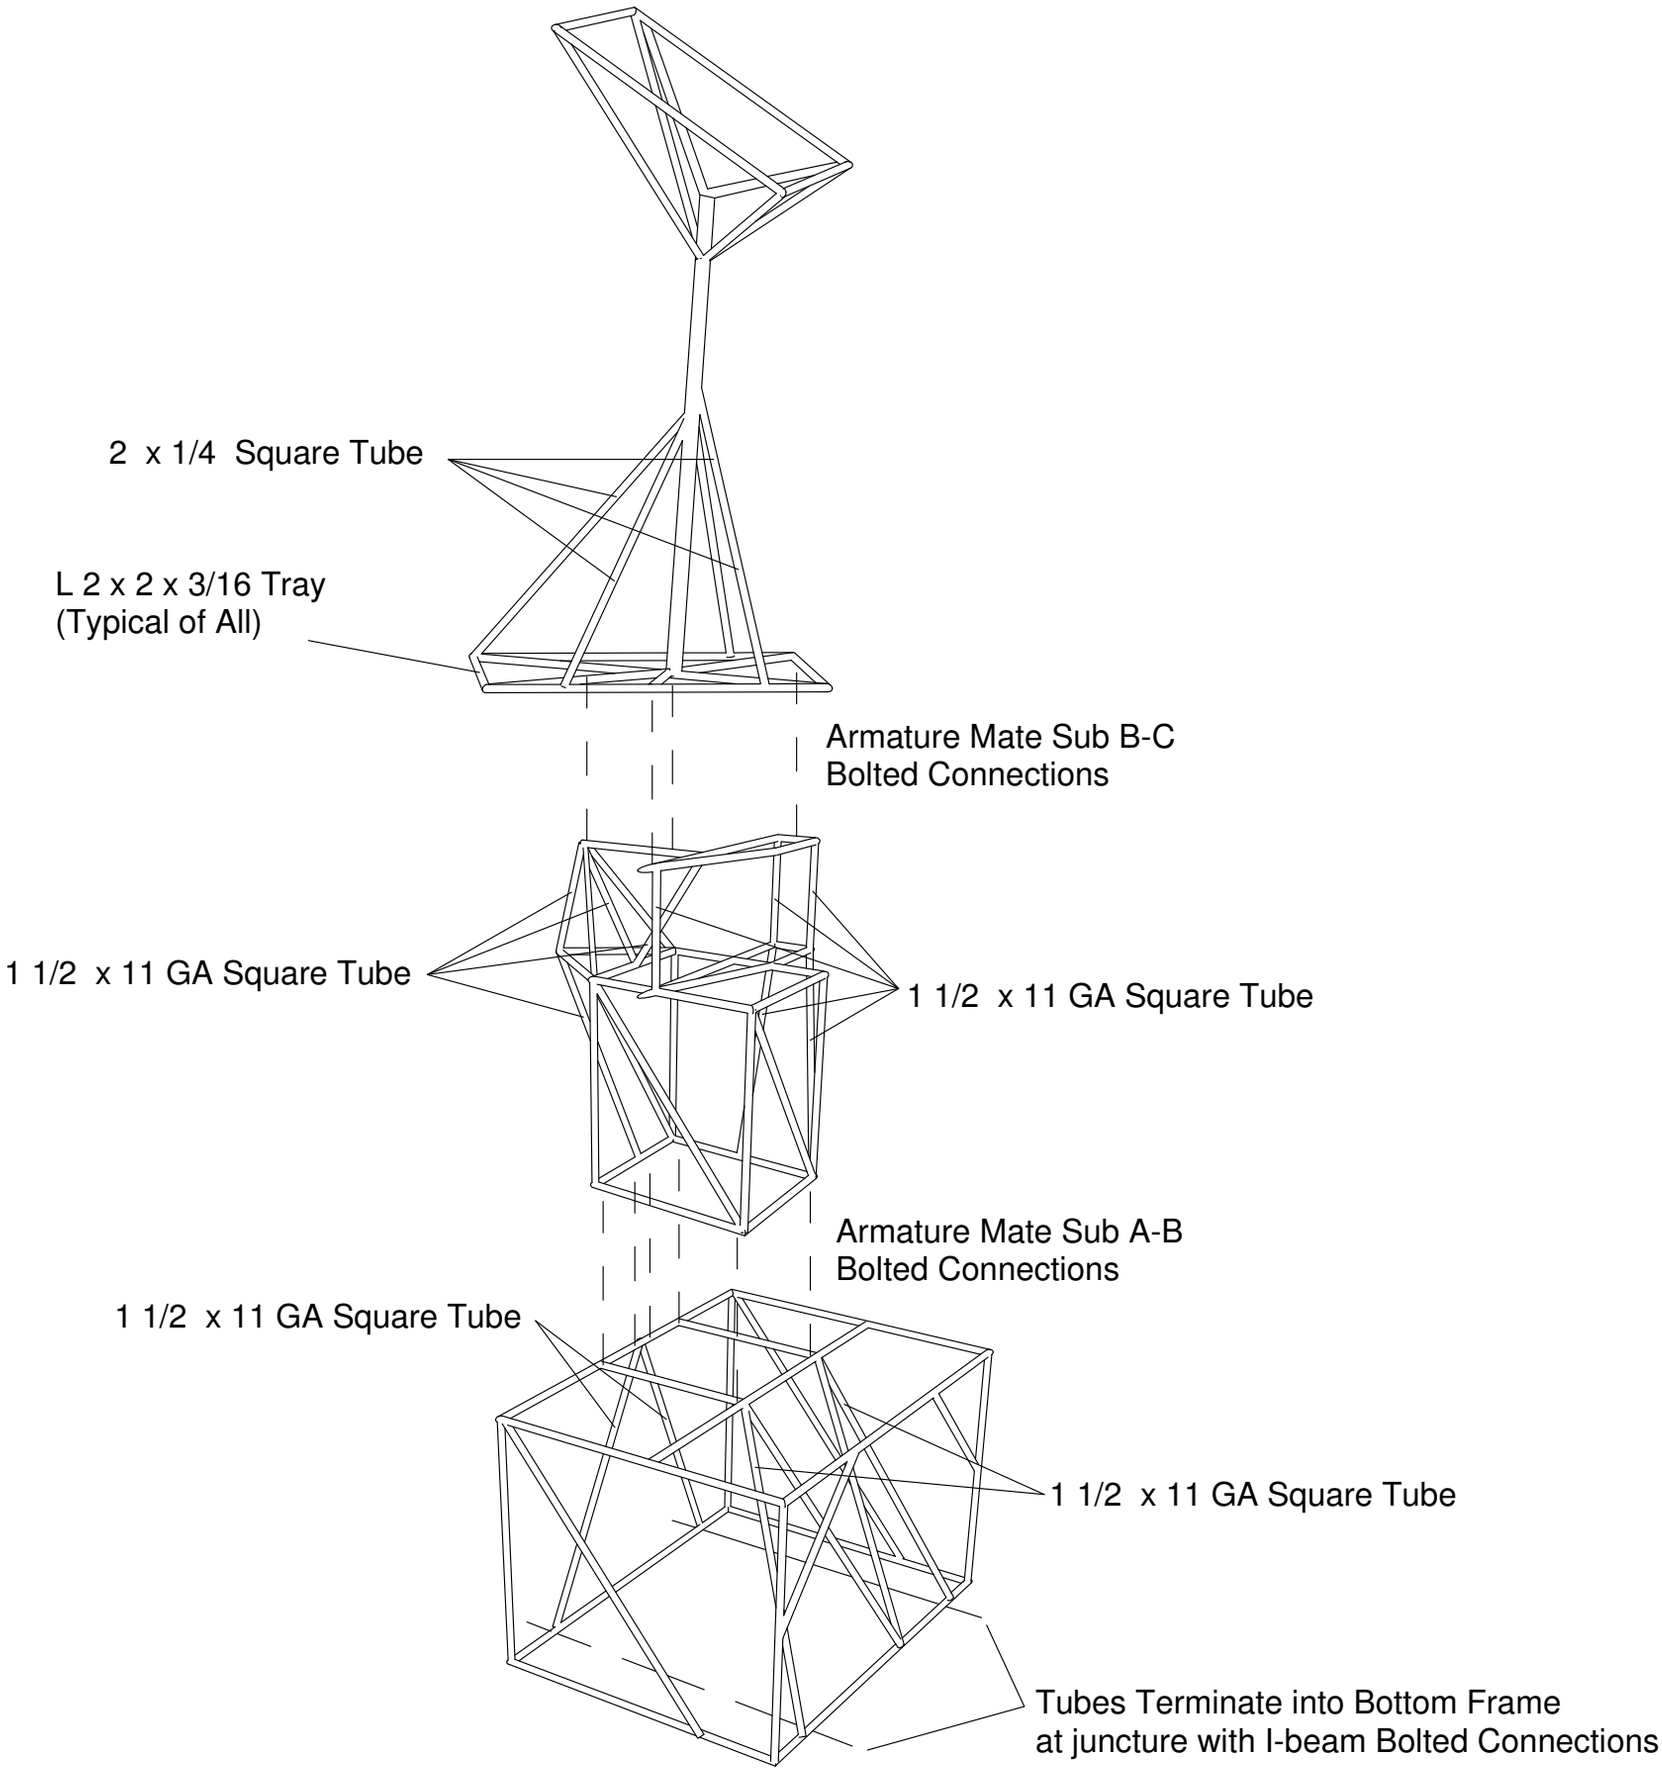
2 x 1/4 Square Tube
L 2 x 2 x 3/16 Tray
(Typical of All)
Armature Mate Sub B-C
Bolted Connections
1 1/2 x 11 GA Square Tube
1 1/2 x 11 GA Square Tube
Armature Mate Sub A-B
Bolted Connections
1 1/2 x 11 GA Square Tube
1 1/2 x 11 GA Square Tube
Tubes Terminate into Bottom Frame
at juncture with I-beam Bolted Connections